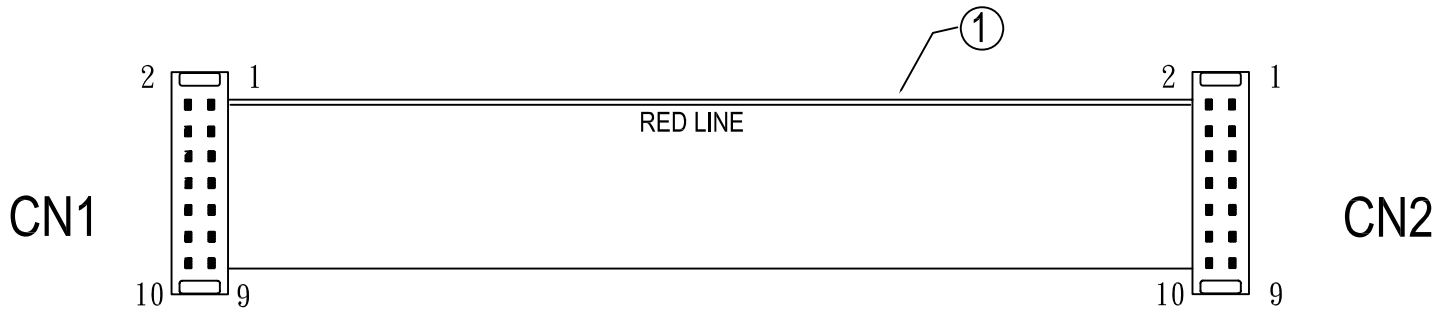

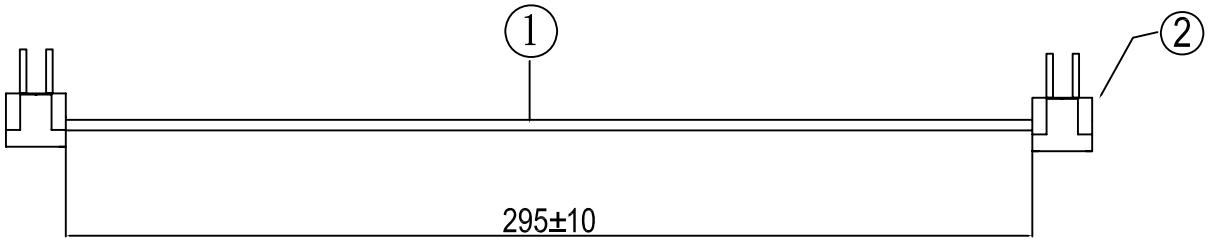

WIRING DIAGRAM

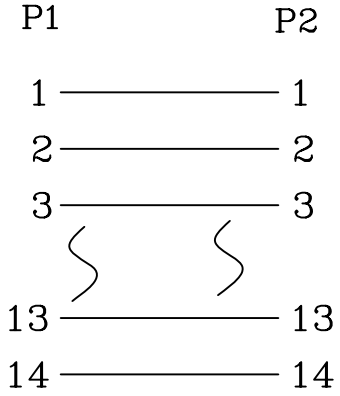

IP01X2-1414-M29C5-LF

LEADFREE

RoHS Compliant

NO	DESCRIPTION	COLOR	Q'TY	UNIT
3	IDC 10PIN MIDDLE COVER(喬斐)	BLACK	2	PCS
2	DIP IDC 14P CONNECTOR PH2.54(喬斐)	BLACK	2	PCS
1	FLAT CABLE UL2651 28AWG 14P PH1.27MM WITH RED LINE GREY COLOR KT/HF	GRAY	315	MM

MORETHANALL CONNECTORS ASSEMBLIES

煜倫股份有限公司

PART NO. IP01X2-1414-M29C5			
DWG NO. IP01X2-1414-M29C5	CHECKED BY CY	TOLERANCES ARE .X ± 0.2 .XX ± .XXX ± AWG	DESCRIP TION: 2.54 DIP IDC 14P/14P L:295mm
FILE NO.	DRAWING BY		
UNIT / mm SCALE 1 : 1	PROJECTION		AREA / REVISIONS / HK / DATE